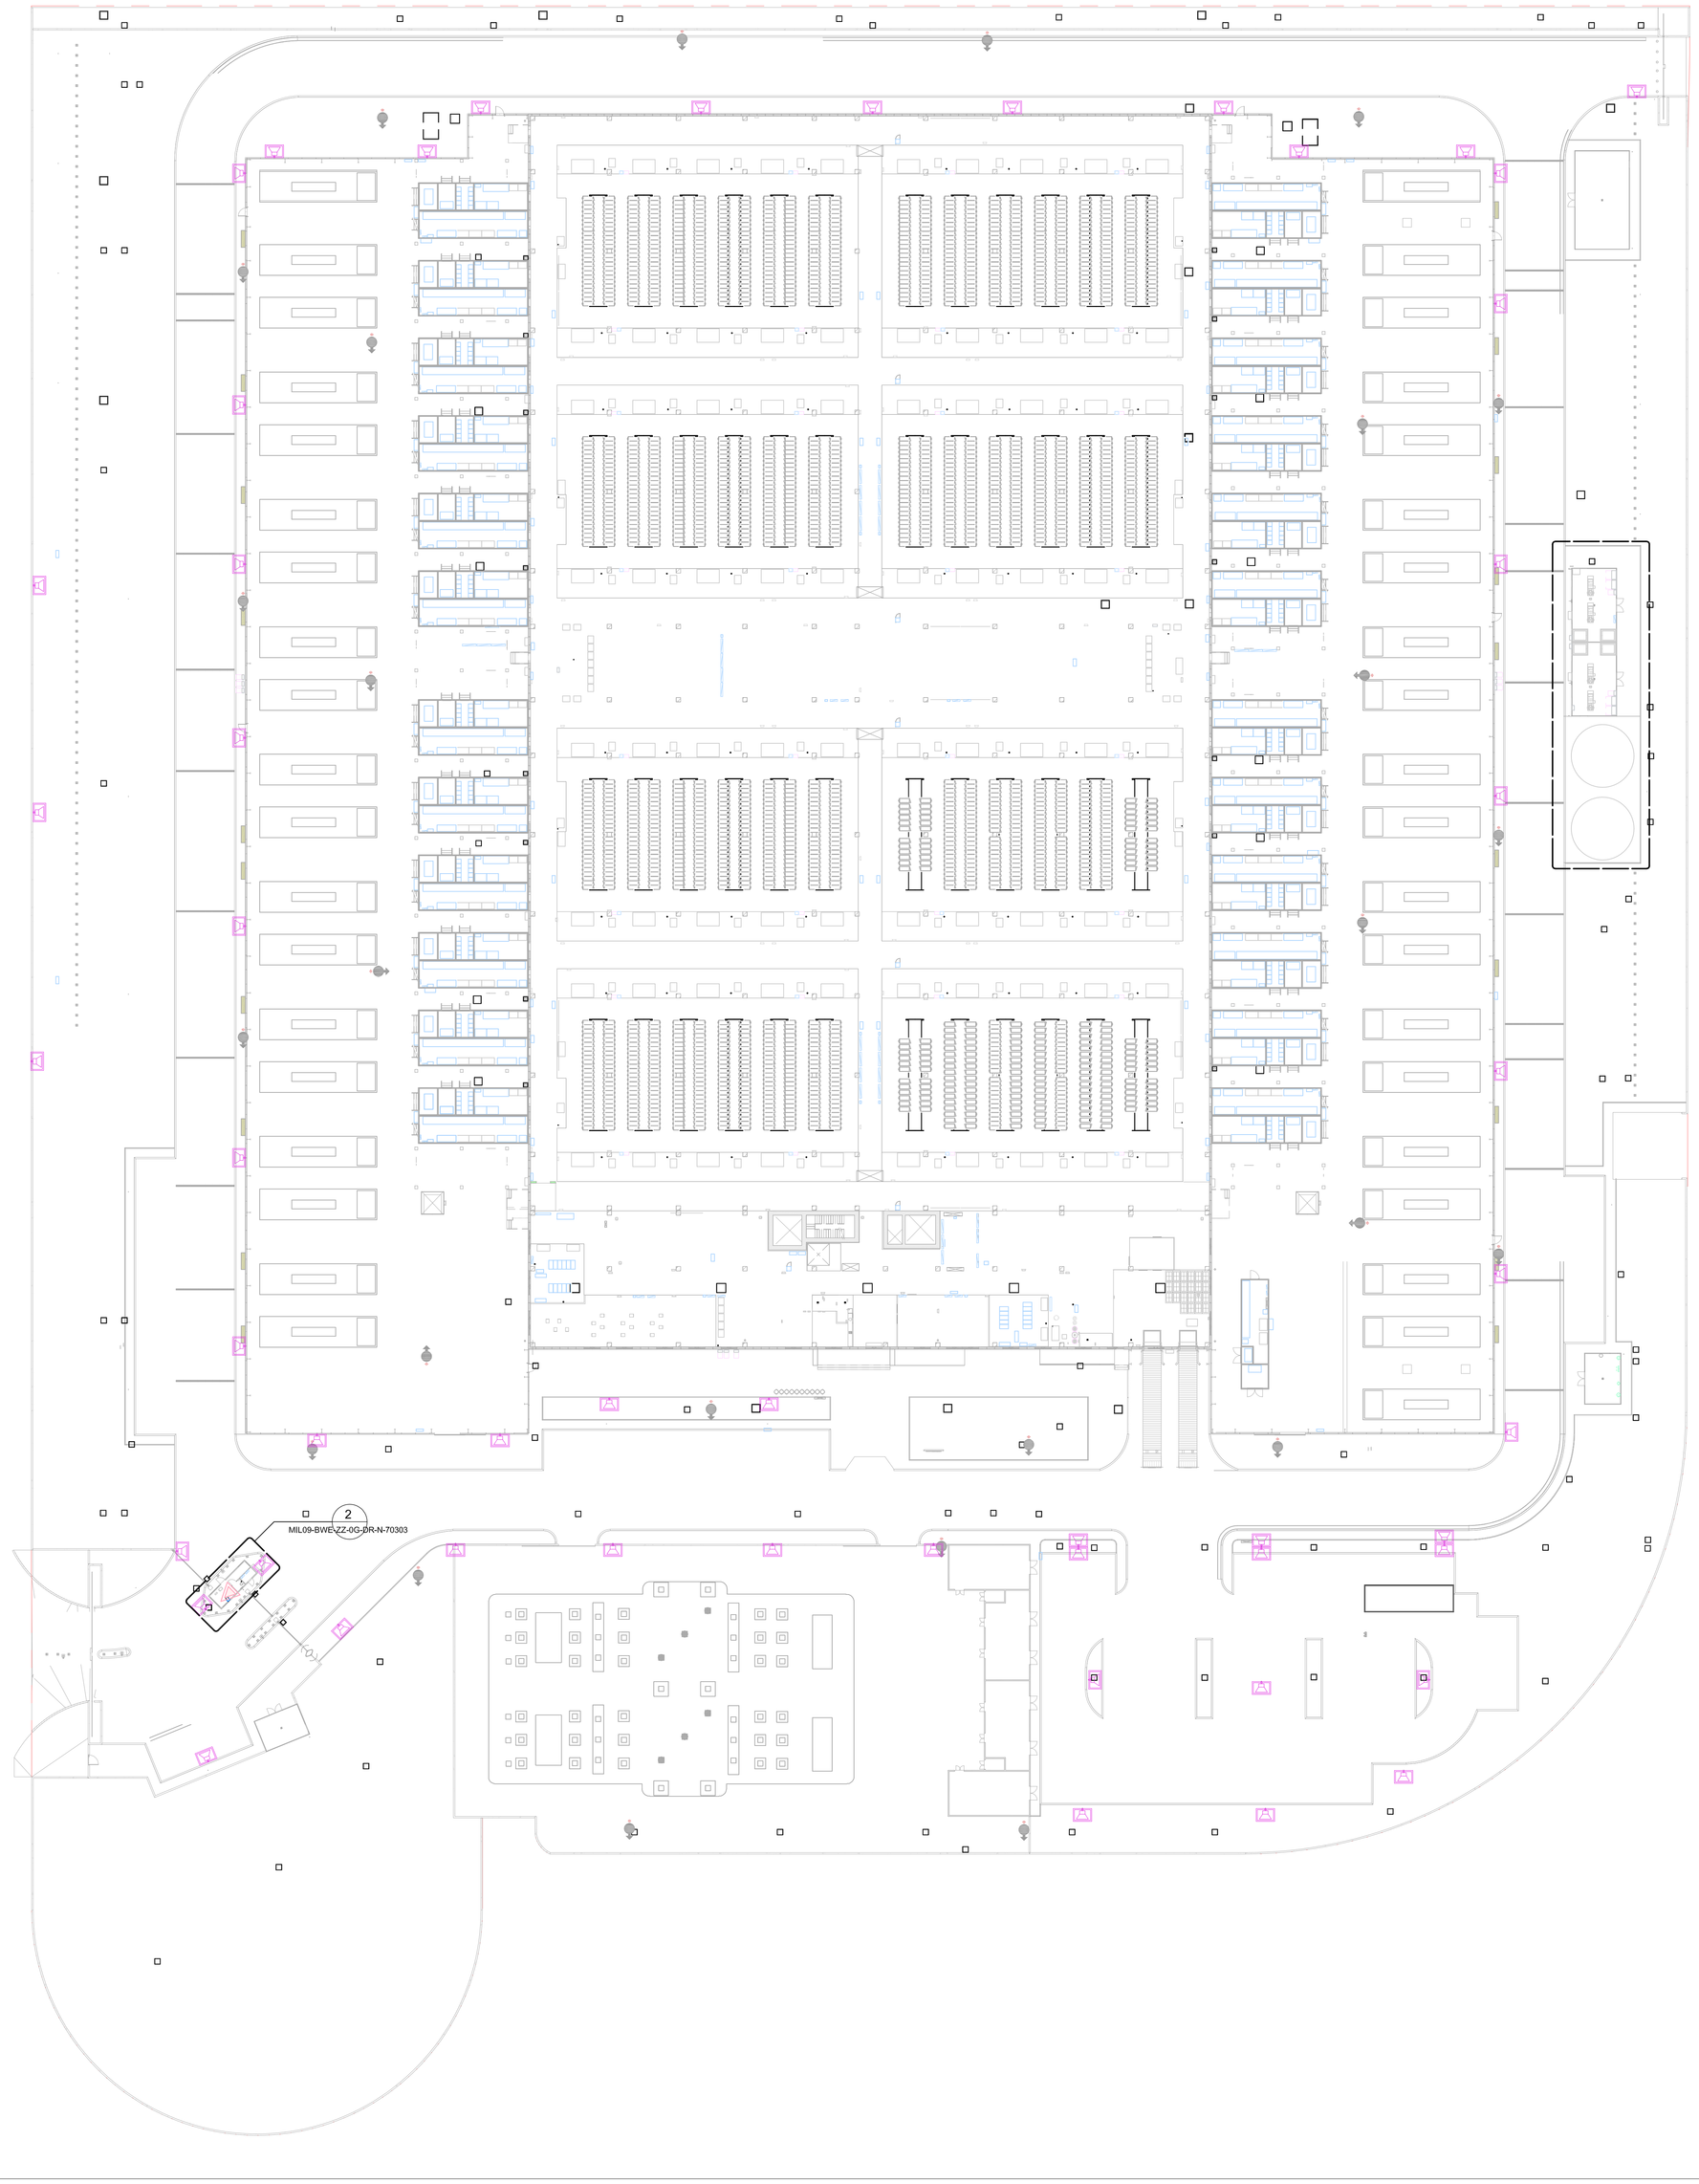

Legends:

CD07 Voice Evacuation Speaker

Drawing Notes:

1. Drawing represents design intent only and shall be developed at a later stage in line with final architectural and structural design by the specialist fire alarm designer.
2. Battery charger unit and standby cells (72 Hours) to be integral within panels. Cells and charger shall have capacity for all detection loops to be fully populated with detectors.
3. All panels to be fully functioning and networked together for simultaneous evacuation.
4. Fire-rated supports to be used throughout.
5. Aspirating smoke detection panels to be networked together. Reference to be provided by aspirating system on supply of air handling units.
6. Locations of all fire alarm panels to be agreed with the client during the contractor's final detailed design.
7. Quantities of fire alarm devices (detectors, strobes, sounders) are indicative only. The contractor is responsible for ensuring that the fire alarm design is completed in line with local and international standards.
8. The contractor is to make allowance for the installation of ceiling void detection, via aspirating smoke detection systems.
9. Fire alarm cause and effect matrix is to be developed by the contractor.
10. Void detection shall be designed to suit the fire barrier and acoustic barrier arrangement.
11. 20% spare capacity is to be provided on loops and fire alarm panels for future devices.
12. All fire alarm panel locations are to be agreed with the client prior to installation.
13. Details of detectors in the generator enclosure and packaged pump room are to be agreed with vendor.
14. Air sampling test points shall be provided for VESDA pipes in areas that are not visible from normal occupancy to allow for functional smoke testing and are typically located at the end of a sampling pipe network.

4000 0 4000 8000 12000 16000
SCALE: 1:400

N

PROTOCOLLO	IL RICHIEDENTE	IL PROGETTISTA

REV	DATA / DATE	DESCRIZIONE / DESCRIPTION:

L22 è una divisione di:
Lombardini22 S.p.A.
Via Lombardini 22
T +39 02 36 59 62 00
info@l22.it

20143 Milano, Italia
F +39 02 83 20 13 97
www.l22.it

Capitale sociale Euro 100.000 i.v.
C.F./P.IVA: 05005600964 R.E.A. 1827099
Sistema di gestione qualità conforme alla UNI EN ISO 9001:2008 - Certificato Nr. 50 100 8319 rts TÜV Italia

SPS Studio Progetti Strutturali
Ing. Arturo Donadio
S.P.S. S.r.l.
Via M. Gioia, 64 - 20125 Milano, Italia
segreteria@sps4x4.it T. 0256564087
www.sps4x4.it

Firmato digitalmente da:
Roberto Cereda
Data: 01/08/2025 10:58:13

COMMITTENTE / CLIENT:
STACK INFRASTRUCTURE
INFRASTRUCTURE ITALIA LAND 9 S.r.l.
via del Bosco Rinnovato 9 - Palazzo U4 20057 Assago (MI)
+39 0239447901

PROGETTO / PROJECT:
MIL09 - Nuovo Sito Produttivo
Via Marco Polo, 2 - 20066 - Melzo (MI)

PROGETTISTA / DESIGNER:
Lombardini 22, via Lombardini 22, Milano - Ing. Roberto Cereda
Iscritto all'Ordine degli Ingegneri di Brescia n. A2609

OGGETTO / OBJECT:
Valutazione di Impatto Ambientale ai sensi del Titolo III del D.Lgs 152/2006

TITOLO / DESCRIPTION:
Impianti Elettrici e Speciali
Pianta Planimetria Generale
Impianto Rivelazione Incendi e EVAC

DISEGNATO DA: DRAWN BY:	CONTROLLATO DA: CHECKED BY:	DATA / DATE:	SCALA / SCALE:	DATA REV.:
PS	RC	06/06/2025	1:400	--/--/----

FORMAT:	NOME FILE / FILE NAME:	COMMESSA / JOB:	TAVOLA / DRAWING:	REV.:
A0	3989_AE-0011-G	3989	AE-0011	-

© Lombardini22 S.p.A. ES DT (rev.) (L.663/41 Art.2(5))